MUNICIPALITY OF
West Perth

NEW COMBINED ADMIN OFFICES & FIRE HALL
SITE PLAN

WILSON DIAZ ARCHITECTS INCORPORATED
280 QUEENS AVENUE, SUITE 1Q
LONDON, ONTARIO N6B 1X3
t. 519.439.0611
f. 519.438.5962
wdai@wilsondiaz.ca
www.wilsondiaz.ca

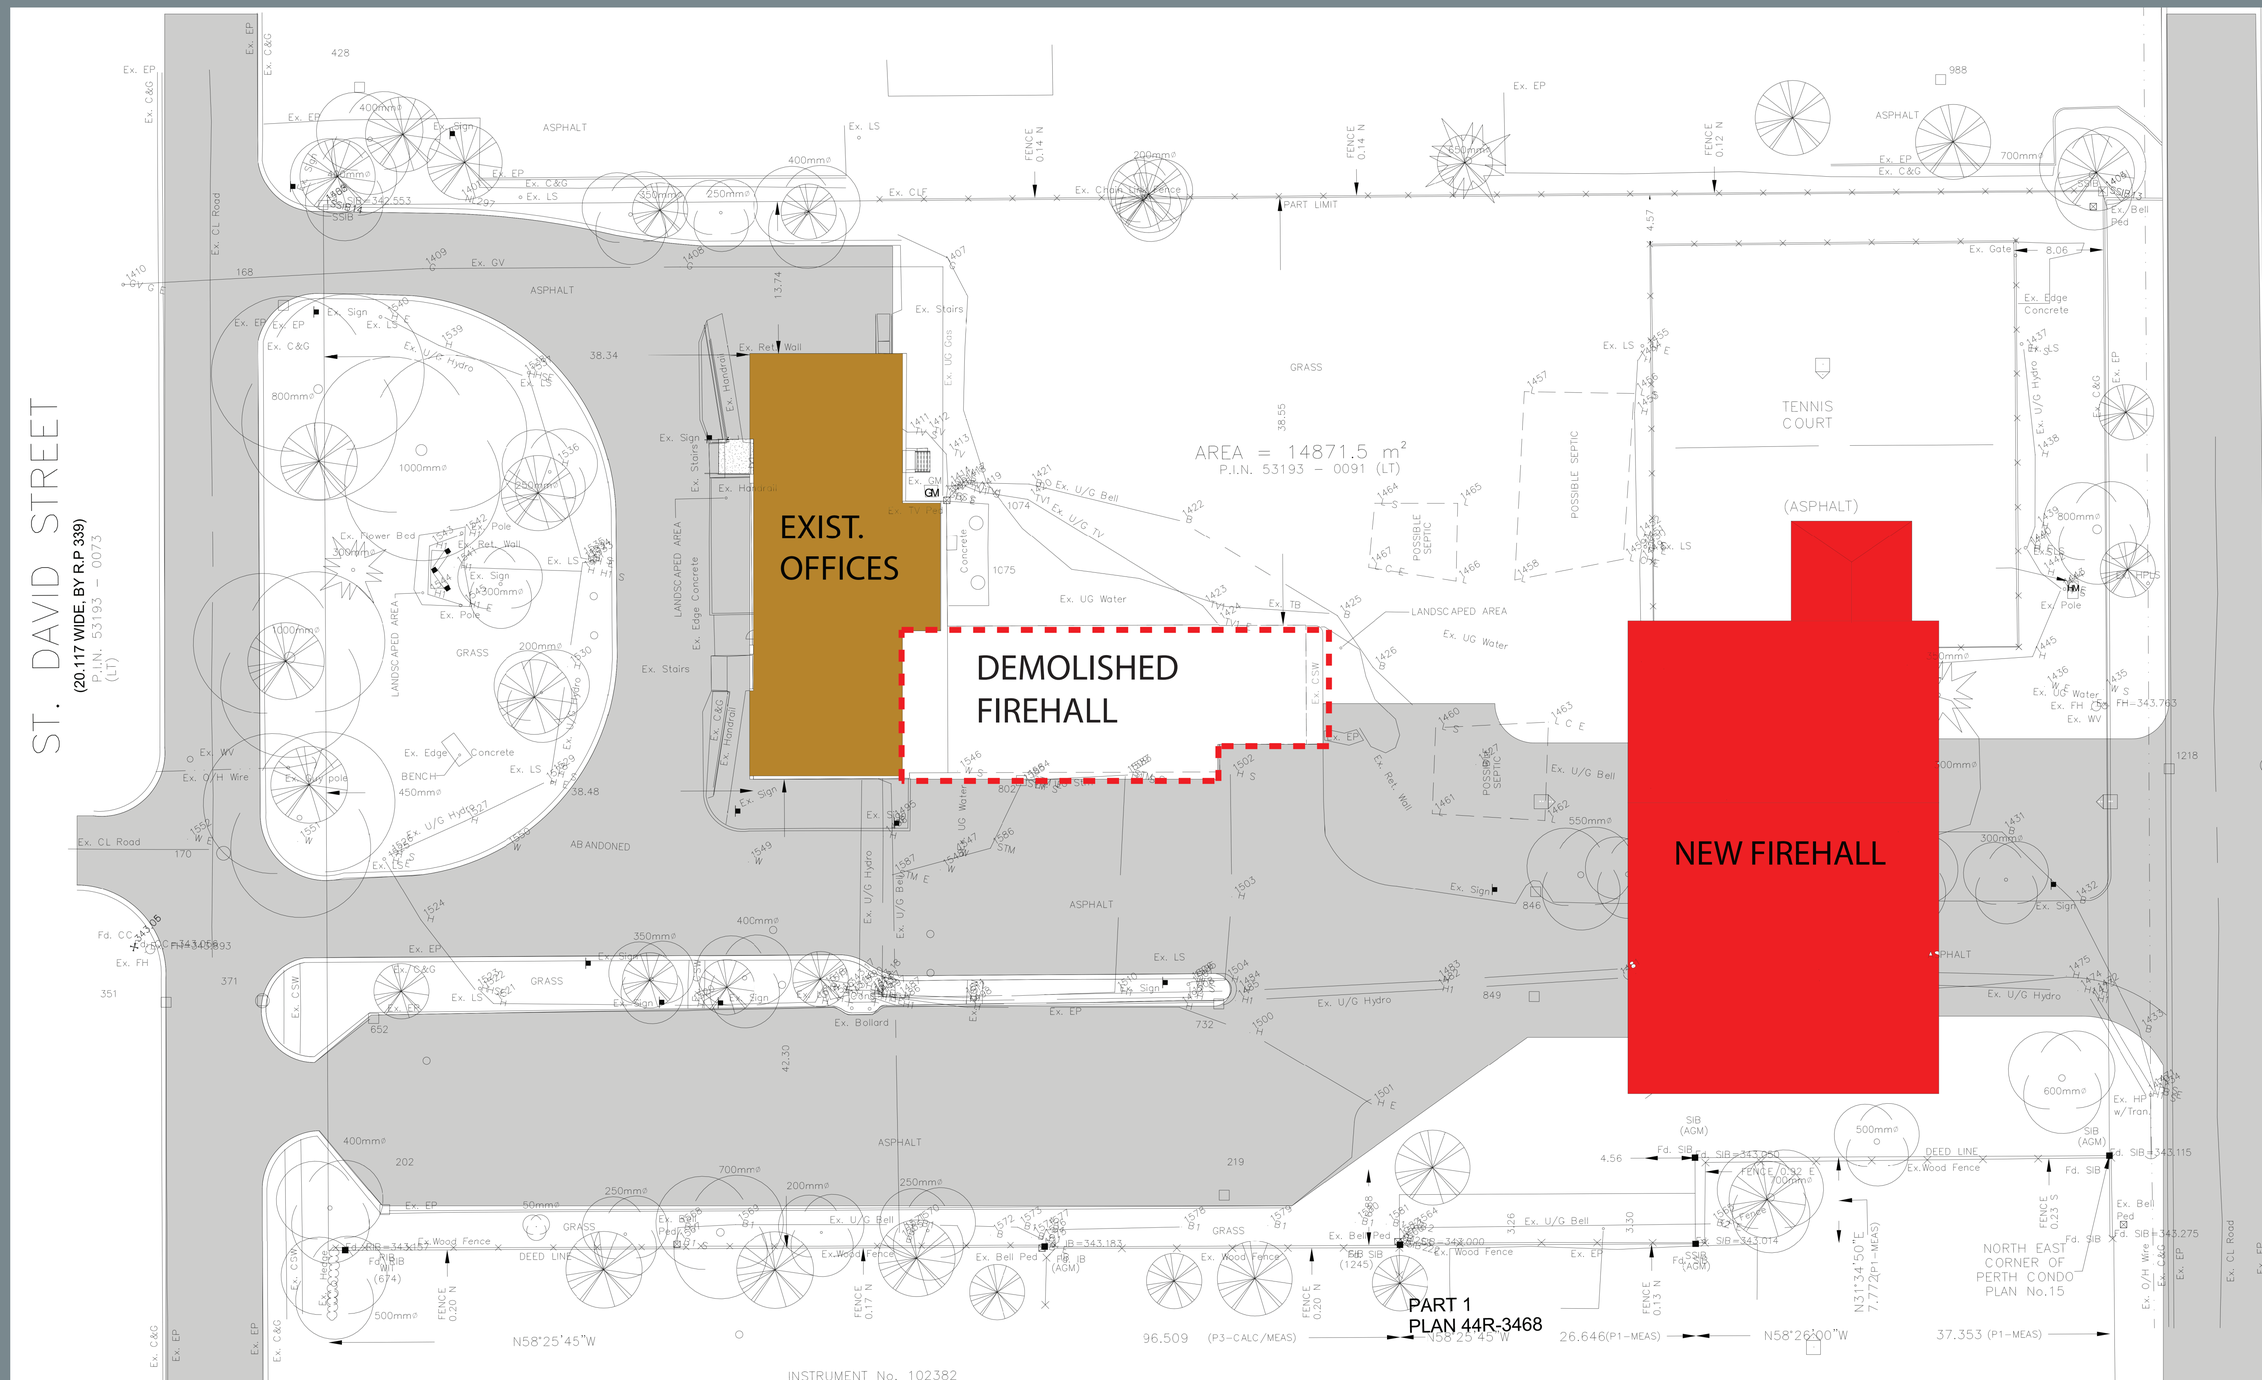

MUNICIPALITY OF
West Perth

EXISTING ADMIN OFFICES & SEPARATE FIRE HALL
SITE PLAN

WILSON DIAZ ARCHITECTS INCORPORATED
280 QUEENS AVENUE, SUITE 1Q
LONDON, ONTARIO N6B 1X3
t.519.439.0611
f.519.438.5962
wdai@wilsondiaz.ca
www.wilsondiaz.ca